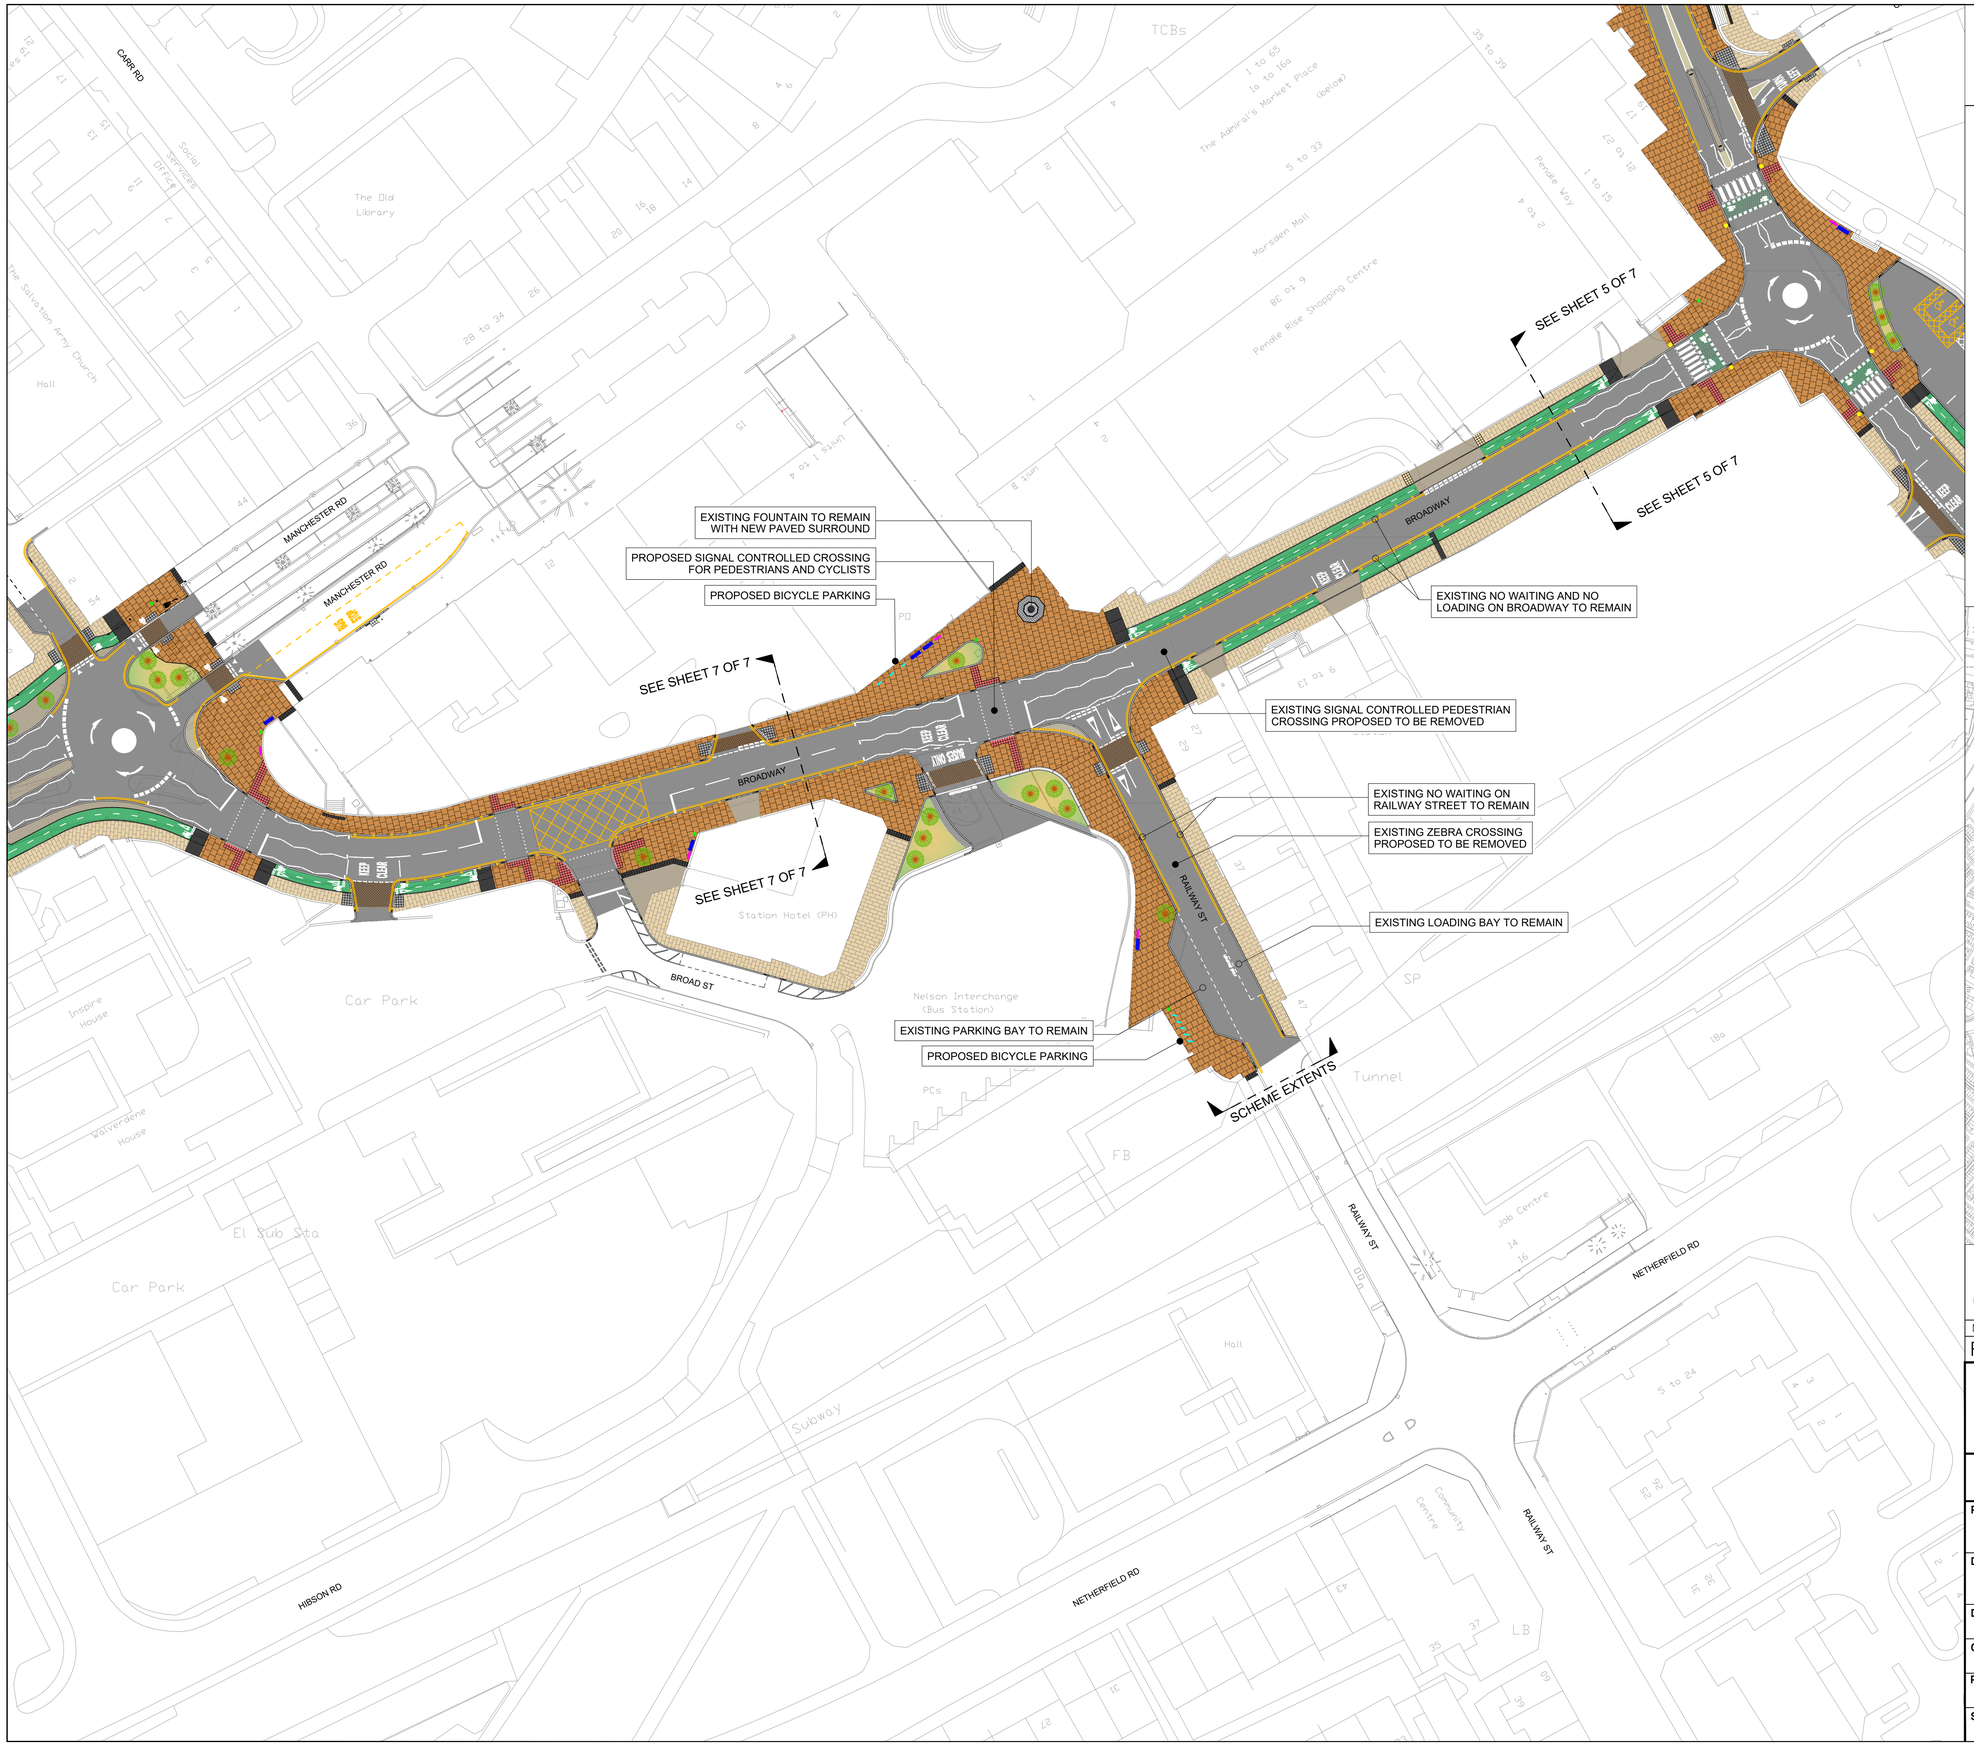

CROWN COPYRIGHT AND DATABASE RIGHTS 2023 OS AC0000850590. YOU ARE GRANTED A NON-EXCLUSIVE, ROYALTY FREE, REVOCABLE LICENCE SOLELY TO VIEW THE LICENSED DATA FOR NON-COMMERCIAL PURPOSES FOR THE PERIOD DURING WHICH LANCASHIRE COUNTY COUNCIL MAKES AVAILABLE. YOU ARE NOT PERMITTED TO COPY, SUB-LICENSE, DISTRIBUTE, SELL OR OTHERWISE MAKE AVAILABLE THE LICENSED DATE TO THIRD PARTIES IN ANY FORM. THIRD PARTY RIGHTS TO ENFORCE THE TERMS OF THIS LICENCE SHALL BE RESERVED TO OS.

KEY

- PROPOSED FOOTWAY RESURFACING
- PROPOSED SHARED USE (pedestrian & cyclist) FOOTWAY RESURFACING
- PROPOSED FOOTWAY
- PROPOSED CYCLE TRACK
- PROPOSED SHARED USE (pedestrian & cyclist)
- PROPOSED GREEN CARRIAGEWAY RESURFACING
- PROPOSED CARRIAGEWAY RESURFACING
- PROPOSED ONE WAY TRAFFIC
- DOUBLE YELLOW LINES (no waiting)
- DOUBLE KERB BLIPS (no loading)
- PROPOSED TREE
- PROPOSED BENCH AND PERCHED SEATING
- PROPOSED BIN
- PROPOSED BOLLARD

NOTES

1. *PROPOSALS SUBJECT TO CONSULTATION AND DETAILED DESIGN*
2. *PAVING MATERIALS / COLOURS TO BE AGREED*
3. *TREE LOCATIONS ARE INDICATIVE*

SHEET SET PLAN

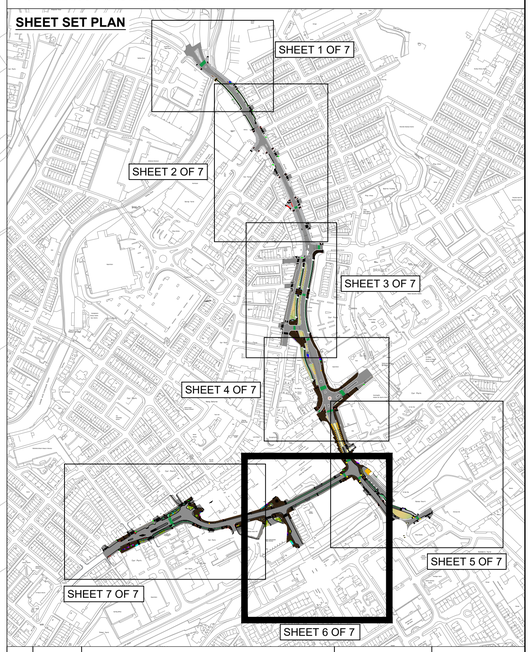

No.	DATE	AMENDMENT DETAILS	CHECKED BY	DRAWN BY
B	13.03.25	Materials palette updated	EM	PG
A	08.10.24	Station Hotel access	EM	PG

REVISIONS

Lancashire County Council

Highways (Design)

0 5 10 20 30 40 50 60 70 80 90 100
SCALE BAR (PLOTTED mm)

PROJECT TITLE
ACCESSIBLE NELSON

DRAWING TITLE
AREA 6
GENERAL ARRANGEMENT

DRAWN BY P Gibbon	**DATE** JULY 2024
CHECKED BY D Davies	**DRAWING No.** 14448-PE-004
PROJECT No. 14448	**SHEET No.** 6 of 7 / **REVISION** B
SCALE @ A1 1:500	**ISSUE PURPOSE** ENGAGEMENT